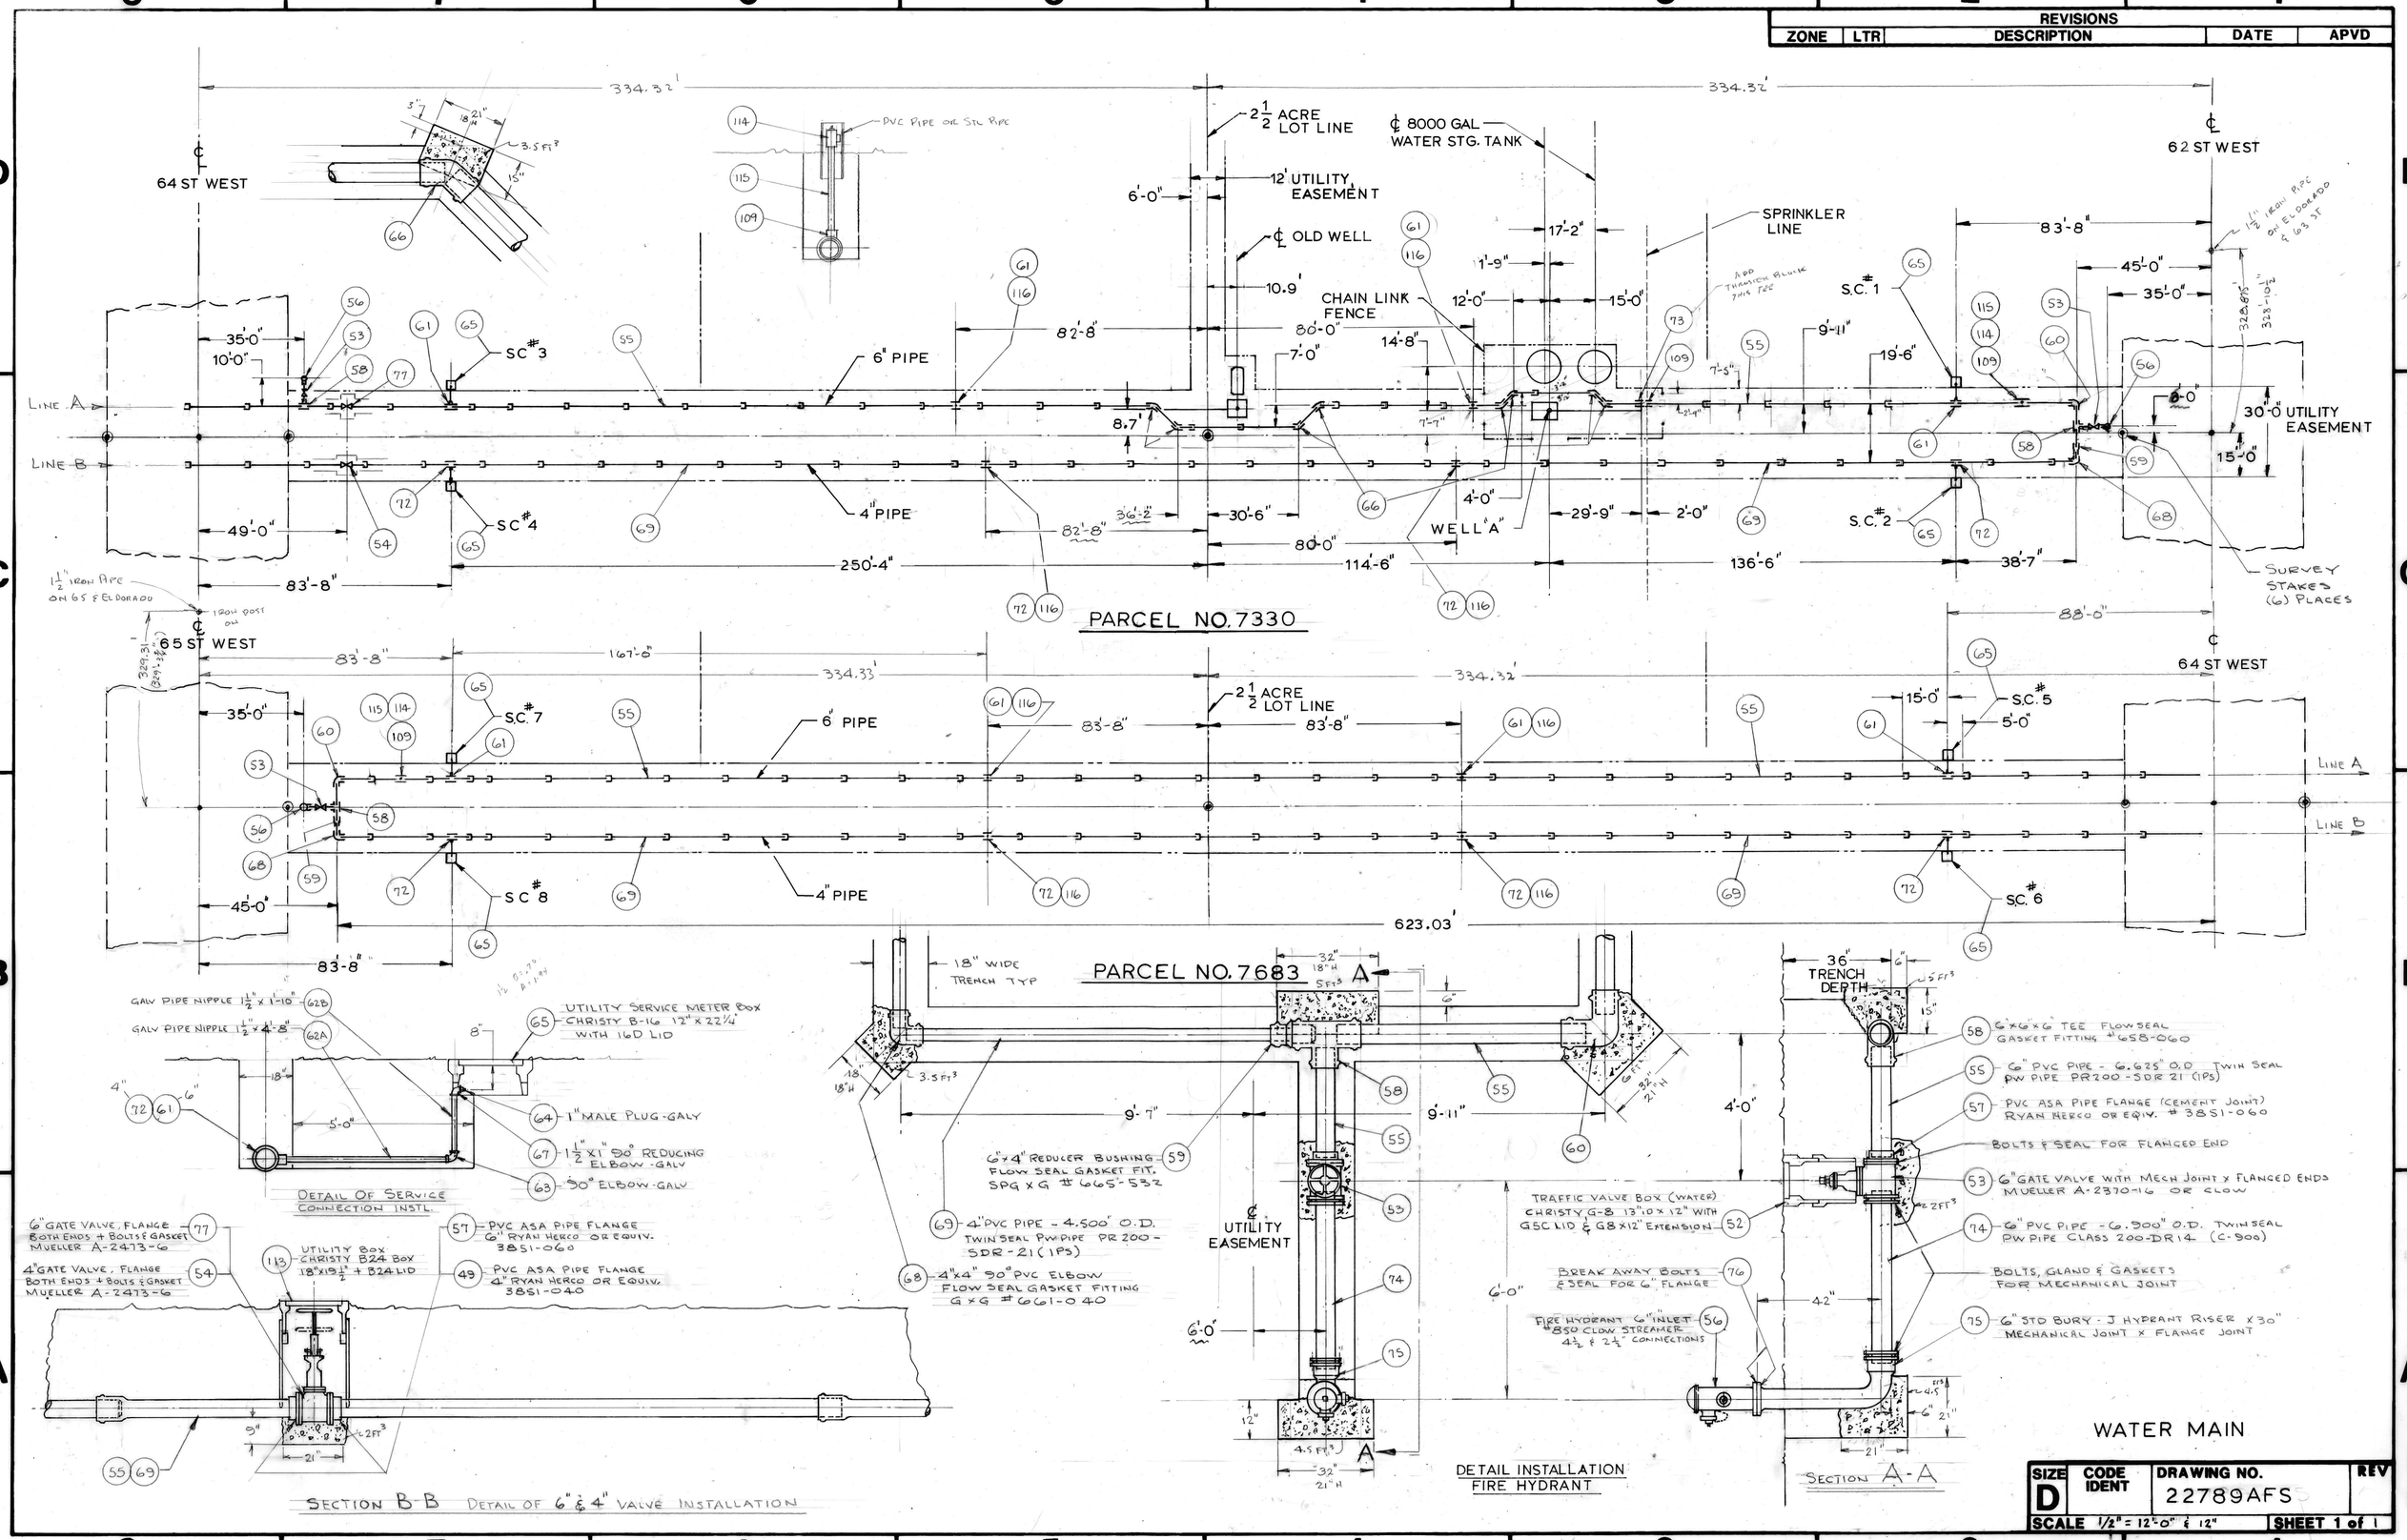

REVISIONS
ZONE | LTR | DESCRIPTION | DATE | APVD
PARCEL NO. 7330
PARCEL NO. 7683
64 ST WEST
62 ST WEST
65 ST WEST
64 ST WEST
2 1/2 ACRE LOT LINE
12' UTILITY EASEMENT
℄ OLD WELL
℄ 8000 GAL WATER STG. TANK
SPRINKLER LINE
CHAIN LINK FENCE
6" PIPE
4" PIPE
WELL "A"
30'-0" UTILITY EASEMENT
SURVEY STAKES (6) PLACES
LINE A
LINE B
SC #3
SC #4
SC #1
SC #2
SC #7
SC #8
SC #5
SC #6
334.32'
334.33'
623.03'
DETAIL OF SERVICE CONNECTION INSTL.
UTILITY SERVICE METER BOX CHRISTY B-16 12" x 22 1/4" WITH 16D LID
1" MALE PLUG-GALV
1 1/2" x 1" 90° REDUCING ELBOW-GALV
90° ELBOW-GALV
6" GATE VALVE, FLANGE BOTH ENDS + BOLTS & GASKET MUELLER A-2473-6
4" GATE VALVE, FLANGE BOTH ENDS + BOLTS & GASKET MUELLER A-2473-6
UTILITY BOX CHRISTY B24 BOX 18"x19 1/2" + B24 LID
PVC ASA PIPE FLANGE 6" RYAN HERCO OR EQUIV. 3851-060
PVC ASA PIPE FLANGE 4" RYAN HERCO OR EQUIV. 3851-040
SECTION B-B DETAIL OF 6" & 4" VALVE INSTALLATION
18" WIDE TRENCH TYP
6"x4" REDUCER BUSHING FLOW SEAL GASKET FIT. SPG x G # 665-532
4" PVC PIPE - 4.500" O.D. TWIN SEAL PW PIPE PR 200-SDR-21 (IPS)
4"x4" 90° PVC ELBOW FLOW SEAL GASKET FITTING G x G # 661-040
℄ UTILITY EASEMENT
DETAIL INSTALLATION FIRE HYDRANT
TRAFFIC VALVE BOX (WATER) CHRISTY G-8 13" x 12" WITH G5C LID & G8 x 12" EXTENSION
BREAK AWAY BOLTS & SEAL FOR 6" FLANGE
FIRE HYDRANT 6" INLET #850 CLOW STREAMER 4 1/2 & 2 1/2" CONNECTIONS
36" TRENCH DEPTH
6"x6"x6" TEE FLOW SEAL GASKET FITTING #658-060
6" PVC PIPE - 6.625" O.D. TWIN SEAL PW PIPE PR200-SDR 21 (IPS)
PVC ASA PIPE FLANGE (CEMENT JOINT) RYAN HERCO OR EQIV. # 3851-060
BOLTS & SEAL FOR FLANGED END
6" GATE VALVE WITH MECH JOINT x FLANGED ENDS MUELLER A-2370-16 OR CLOW
6" PVC PIPE - 6.900" O.D. TWIN SEAL PW PIPE CLASS 200-DR14 (C-900)
BOLTS, GLAND & GASKETS FOR MECHANICAL JOINT
6" STD BURY - J HYDRANT RISER x 30" MECHANICAL JOINT x FLANGE JOINT
SECTION A-A
WATER MAIN
SIZE D
CODE IDENT
DRAWING NO. 22789AFS
REV
SCALE 1/2" = 12'-0" & 12"
SHEET 1 of 1
12-11-89