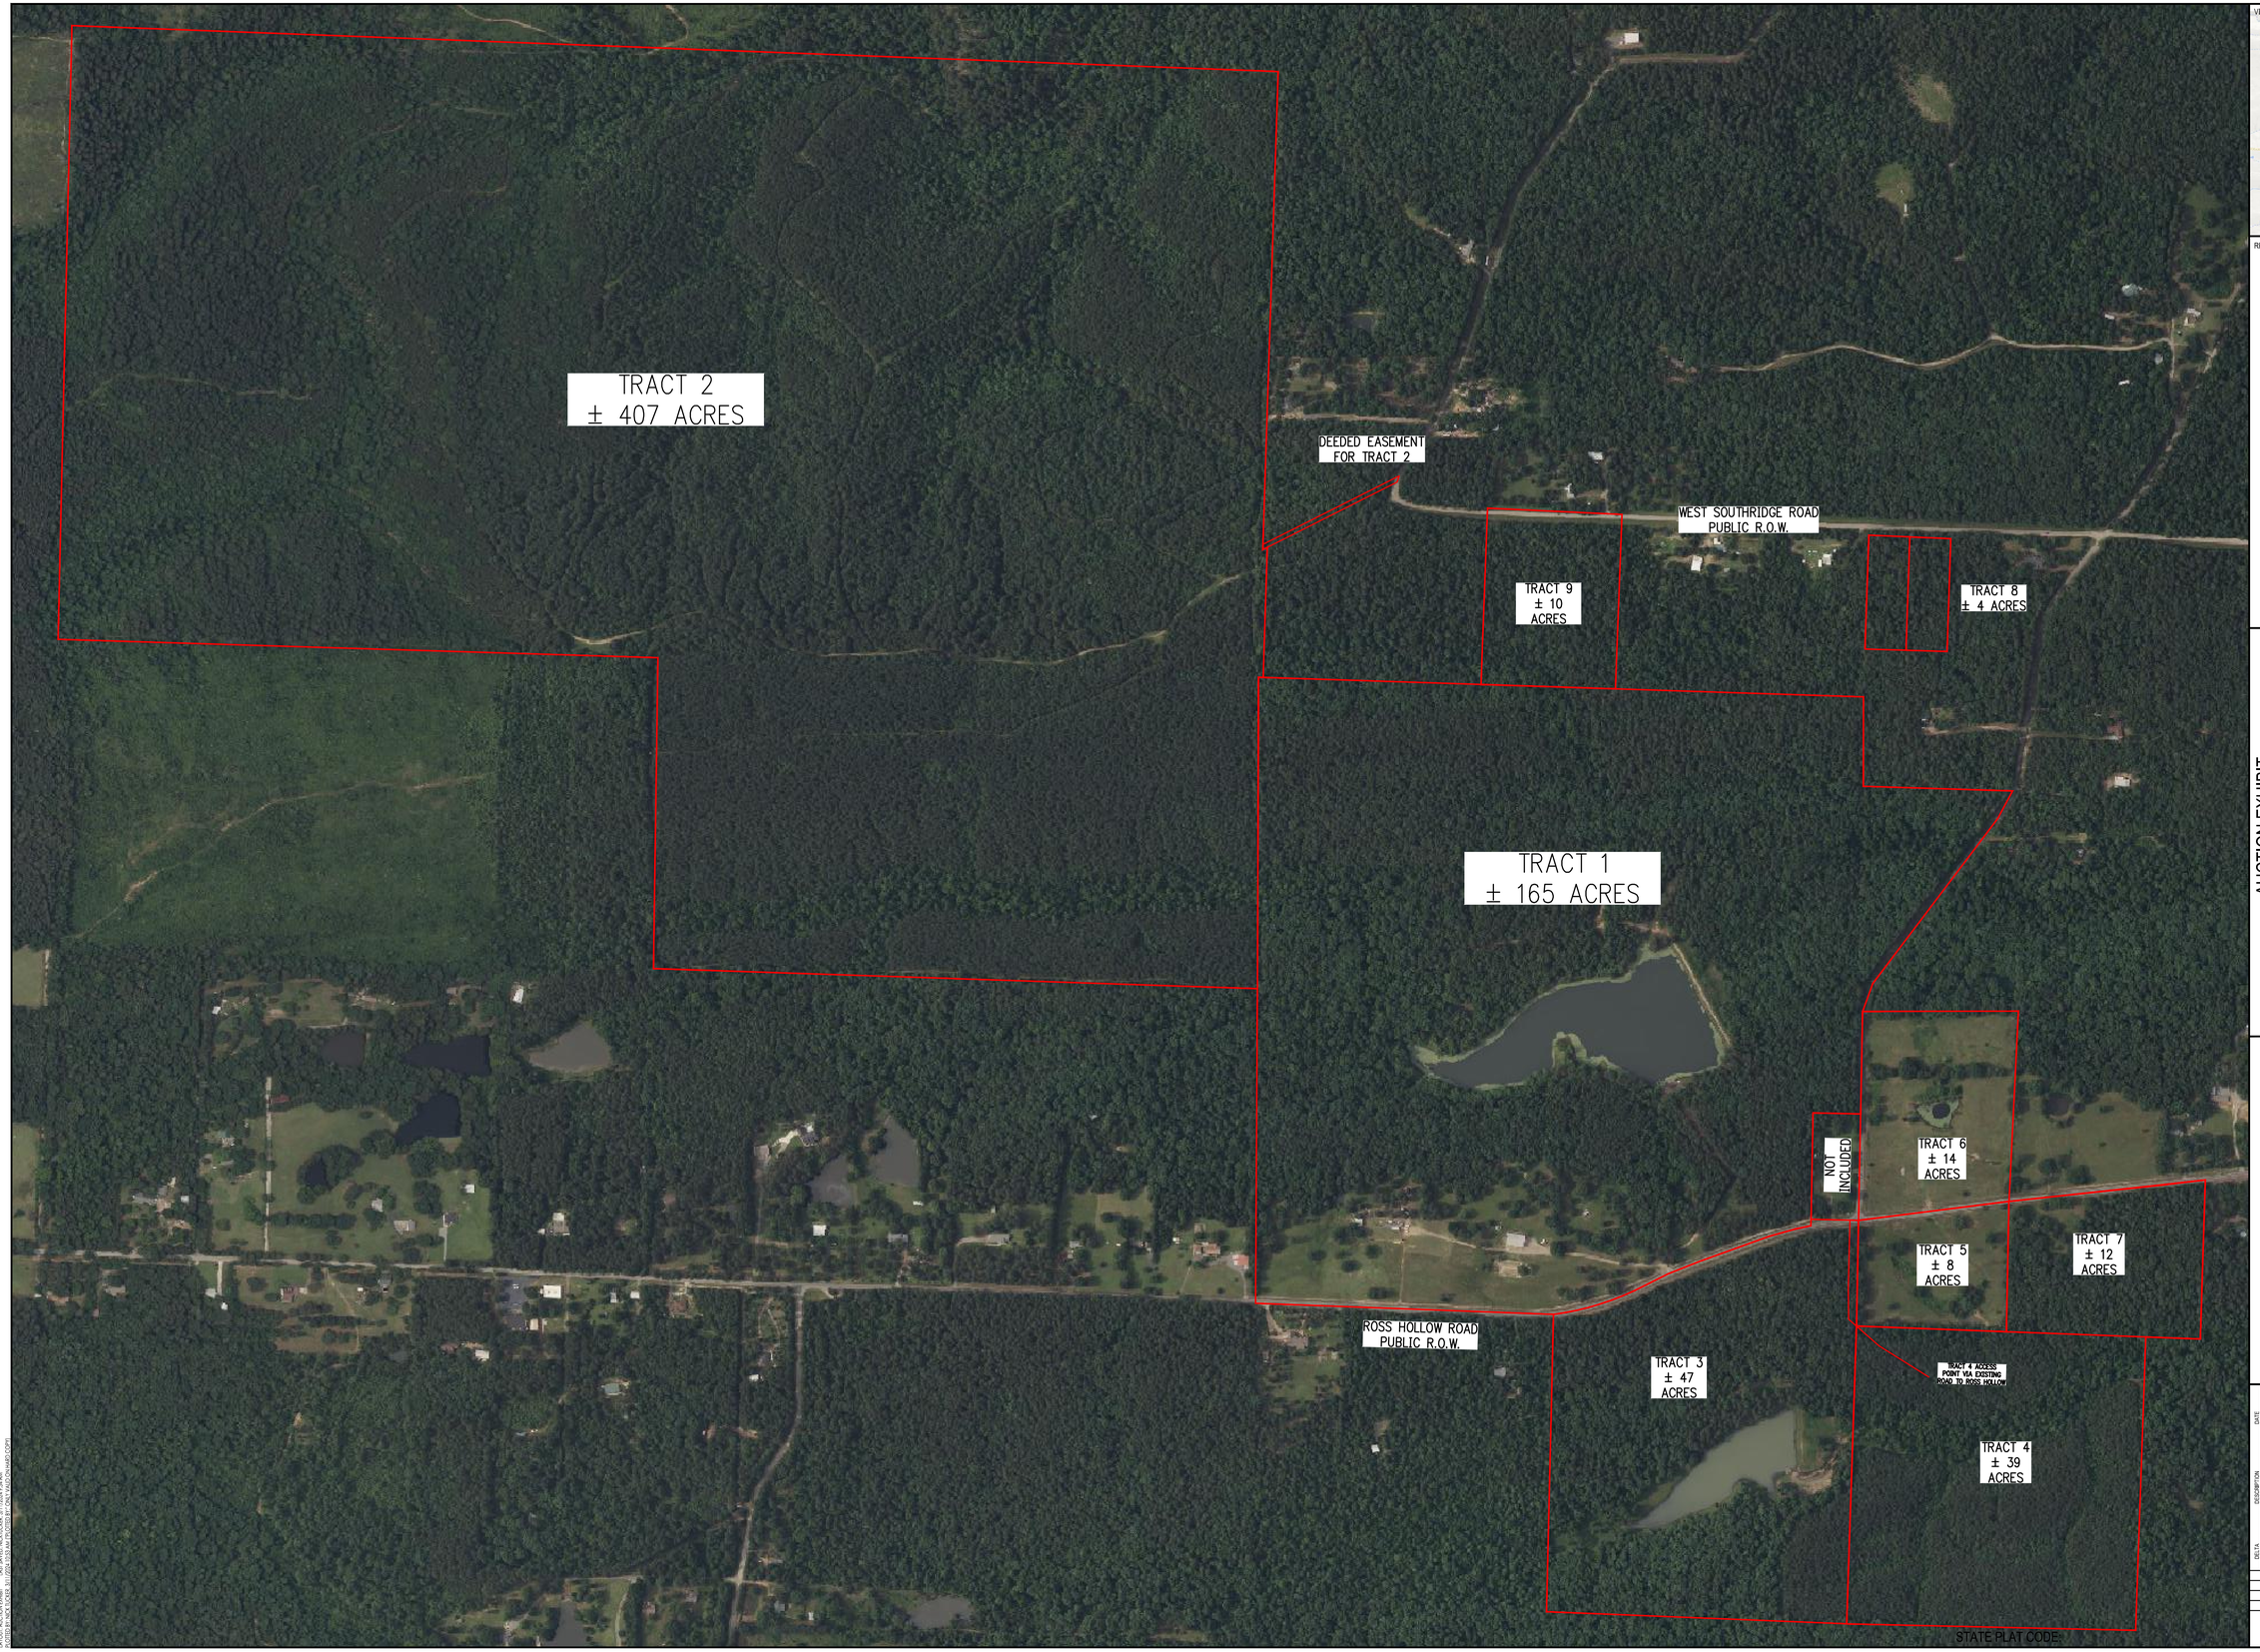

VICINITY MAP

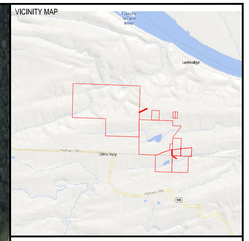

RECORD INFORMATION

AUCTION EXHIBIT
PT. SEC.2, TOWNSHIP 3 NORTH, RANGE 15 WEST
PT. SEC.34 AND 35, TOWNSHIP 4 NORTH, RANGE 15 WEST
ROSS HOLLOW ROAD

PREPARED FOR:
FALCON CREEK FARMS, INC.

ROLAND, PERRY COUNTY
ARKANSAS

TUCKER
LAND SURVEYING

DATE	DESCRIPTION

P.O. Box 1011
Cabot, Arkansas 72023
phone 501.268.7138
www.tuckerlandsurvey.com

© 2022
TUCKER LAND SURVEYING, INC.

PROJECT NO:	24-0128
ISSUE DATE:	03/07/2024
DRAWN BY:	B.FERRELL
APPROVE BY:	N.TUCKER
SHEET NO.:	1 OF 1

DRAWING C:\USERS\NICKT\DESKTOP\WORK\2024 JOBS\24-0128 FALCON CREEK AUCTION\SURVEYING\2024 JOBS\24-0128 FALCON CREEK AUCTION.DWG FALCON CREEK AUCTION EXHIBIT.DWG
LAST SAVED BY NICK TUCKER - 3/7/2024 10:53:14 AM CST
PLOTTED BY NICK TUCKER - 3/7/2024 10:53:31 AM CST ON A PDF24 (20.0x30.0 inch) PDF.CONF