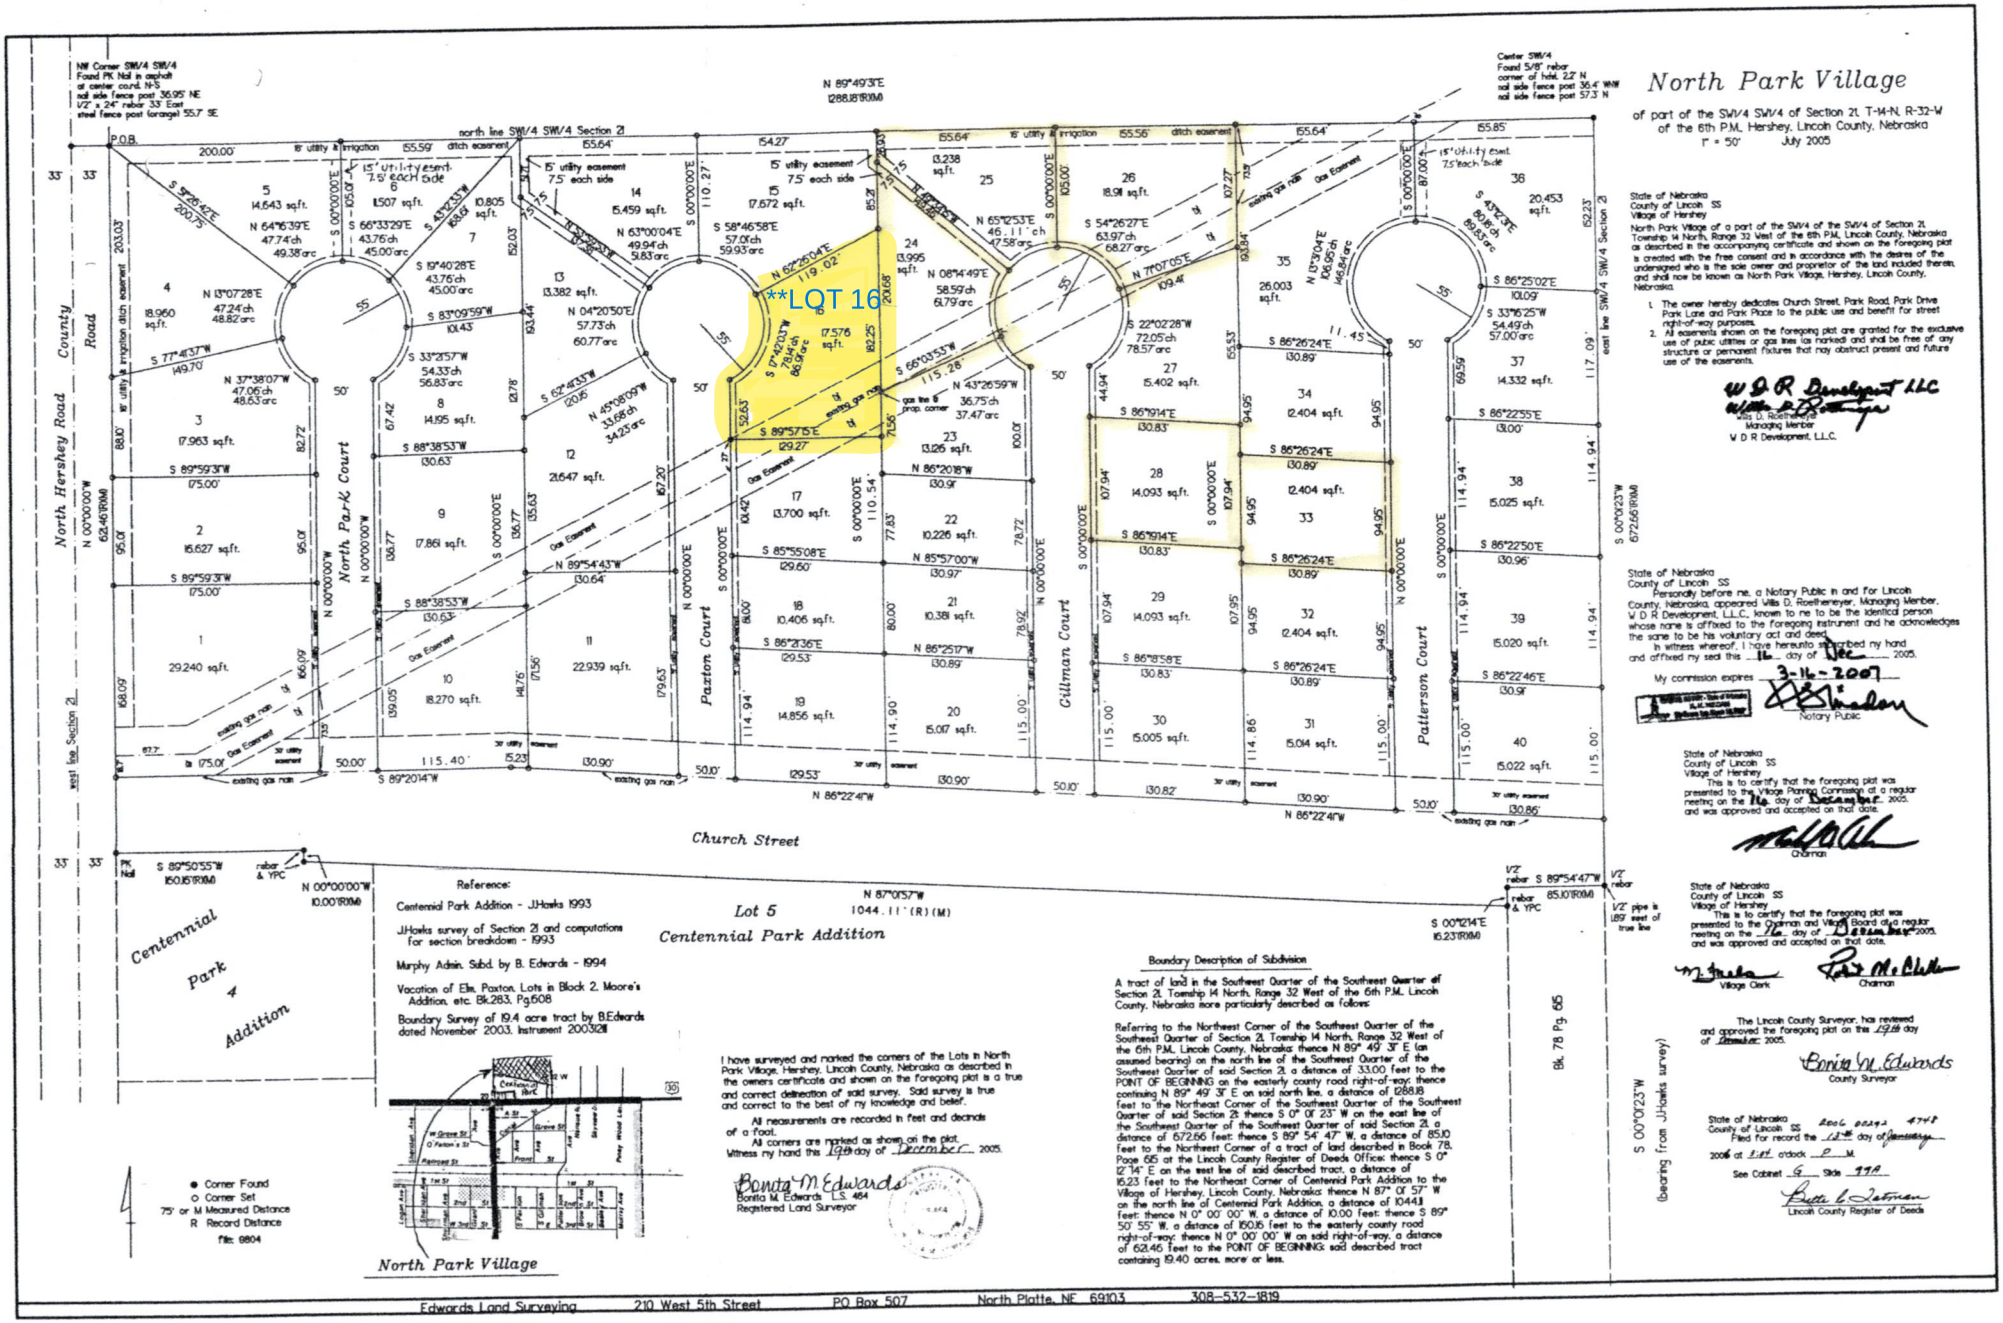
North Park Village
of part of the SW1/4 SW1/4 of Section 21, T-14-N, R-32-W of the 6th P.M., Hershey, Lincoln County, Nebraska
1" = 50'
July 2005
**LOT 16
North Hershey Road
North Park Court
Paxton Court
Gillman Court
Patterson Court
Church Street
Centennial Park 4 Addition
Lot 5
Centennial Park Addition
Bk. 78 Pg. 665
Boundary Description of Subdivision
Reference:
Centennial Park Addition - J.Hawks 1993
J.Hawks survey of Section 21 and computations for section breakdown - 1993
Murphy Admin. Subd. by B. Edwards - 1994
Vacation of Ells. Paxton, Lots in Block 2, Moore's Addition, etc. Bk.283, Pg.608
Boundary Survey of 19.4 acre tract by B.Edwards dated November 2003, Instrument 200328
Corner Found
Corner Set
Measured Distance
Record Distance
file: 6804
I have surveyed and marked the corners of the Lots in North Park Village, Hershey, Lincoln County, Nebraska as described in the owners certificate and shown on the foregoing plat is a true and correct delineation of said survey. Said survey is true and correct to the best of my knowledge and belief.
All measurements are recorded in feet and decimals of a foot.
All corners are marked as shown on the plat.
Witness my hand this 19th day of December 2005.
Bonita M. Edwards
Bonita M. Edwards L.S. 464
Registered Land Surveyor
State of Nebraska
County of Lincoln SS
Village of Hershey
North Park Village of a part of the SW1/4 of the SW1/4 of Section 21, Township 14 North, Range 32 West of the 6th P.M., Lincoln County, Nebraska as described in the accompanying certificate and shown on the foregoing plat is created with the free consent and in accordance with the desires of the undersigned who is the sole owner and proprietor of the land included therein, and shall now be known as North Park Village, Hershey, Lincoln County, Nebraska.
1. The owner hereby dedicates Church Street, Park Road, Park Drive Park Lane and Park Place to the public use and benefit for street right-of-way purposes.
2. All easements shown on the foregoing plat are granted for the exclusive use of public utilities or gas lines (as marked) and shall be free of any structure or permanent fixtures that may obstruct present and future use of the easements.
W D R Development LLC
Willis D. Roethenyer
Managing Member
W D R Development, L.L.C.
State of Nebraska
County of Lincoln SS
Personally before me, a Notary Public in and For Lincoln County, Nebraska, appeared Willis D. Roethenyer, Managing Member, W D R Development, L.L.C., known to me to be the identical person whose name is affixed to the foregoing instrument and he acknowledges the same to be his voluntary act and deed.
In witness whereof, I have hereunto subscribed my hand and affixed my seal this 16 day of Dec 2005.
My commission expires 3-16-2007
Notary Public
State of Nebraska
County of Lincoln SS
Village of Hershey
This is to certify that the foregoing plat was presented to the Village Planning Commission at a regular meeting on the 8th day of December, 2005, and was approved and accepted on that date.
Chairman
State of Nebraska
County of Lincoln SS
Village of Hershey
This is to certify that the foregoing plat was presented to the Chairman and Village Board at a regular meeting on the 9th day of December 2005, and was approved and accepted on that date.
Village Clerk
Chairman
The Lincoln County Surveyor, has reviewed and approved the foregoing plat on this 19th day of December 2005.
County Surveyor
State of Nebraska
County of Lincoln SS
Filed for record the 22nd day of December
2005 at 1:11 o'clock P M.
See Cabinet G Slide 998
Lincoln County Register of Deeds
Edwards Land Surveying 210 West 5th Street PO Box 507 North Platte, NE 69103 308-532-1819