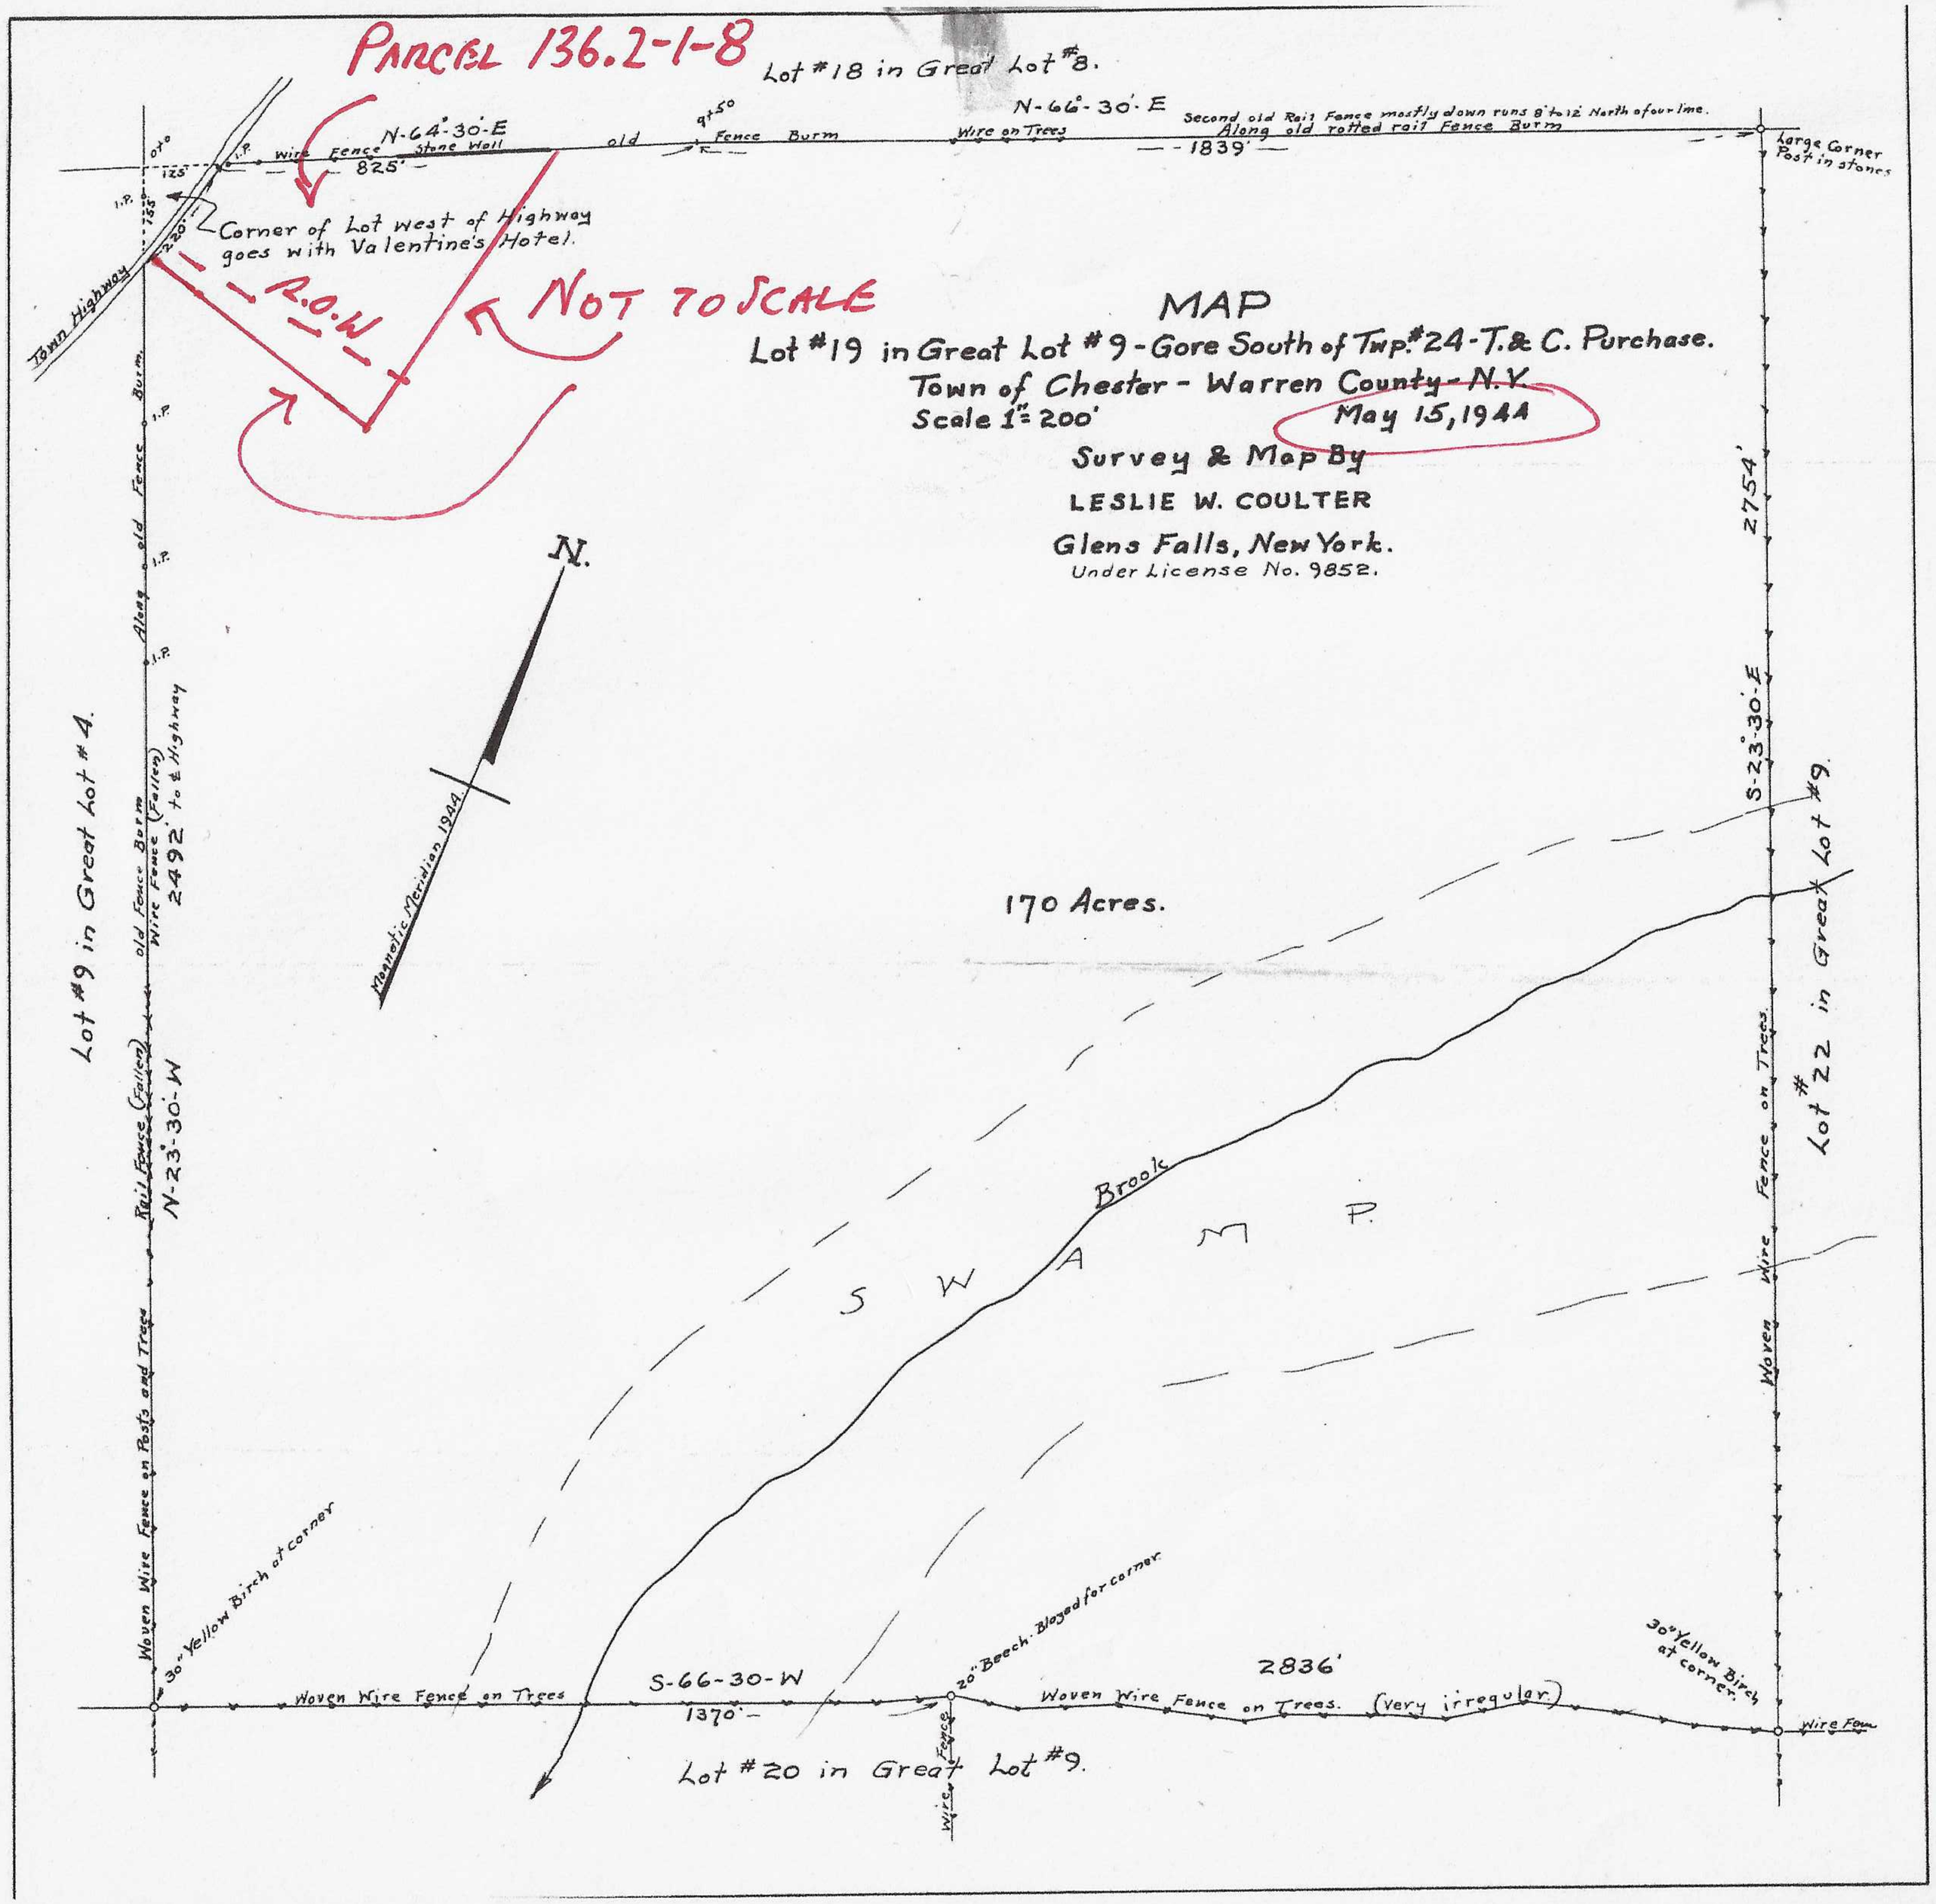
PARCEL 136.2-1-8
Lot #18 in Great Lot #8.
N-64°-30'-E
825'
Wire Fence
Stone Well
old
Fence
Burm
N-66°-30'-E
1839'
Wire on Trees
Second old Rail Fence mostly down runs 8' to 12' North of our line.
Along old rotted rail Fence Burm
Large Corner Post in stones
Corner of Lot West of Highway goes with Valentine's Hotel.
Town Highway
R.O.W.
NOT TO SCALE
MAP
Lot #19 in Great Lot #9 - Gore South of Twp. #24 - T. & C. Purchase.
Town of Chester - Warren County - N.Y.
Scale 1" = 200'
May 15, 1944
Survey & Map By
LESLIE W. COULTER
Glens Falls, New York.
Under License No. 9852.
N.
Magnetic Meridian 1944
Lot #9 in Great Lot #4.
Along old Fence Burm
Wire Fence (Fallen)
2492' to ℄ Highway
Rail Fence (Fallen)
N-23°-30'-W
Woven Wire Fence on Posts and Trees
2754'
S-23°-30'-E
Lot #9 in Great Lot #22
Woven Wire Fence on Trees.
170 Acres.
S W A M P.
Brook
30" Yellow Birch at corner
Woven Wire Fence on Trees
S-66-30-W
1370'
20" Beech. Blazed for corner
2836'
Woven Wire Fence on Trees. (very irregular)
30" Yellow Birch at corner.
Wire Fence
Lot #20 in Great Lot #9.