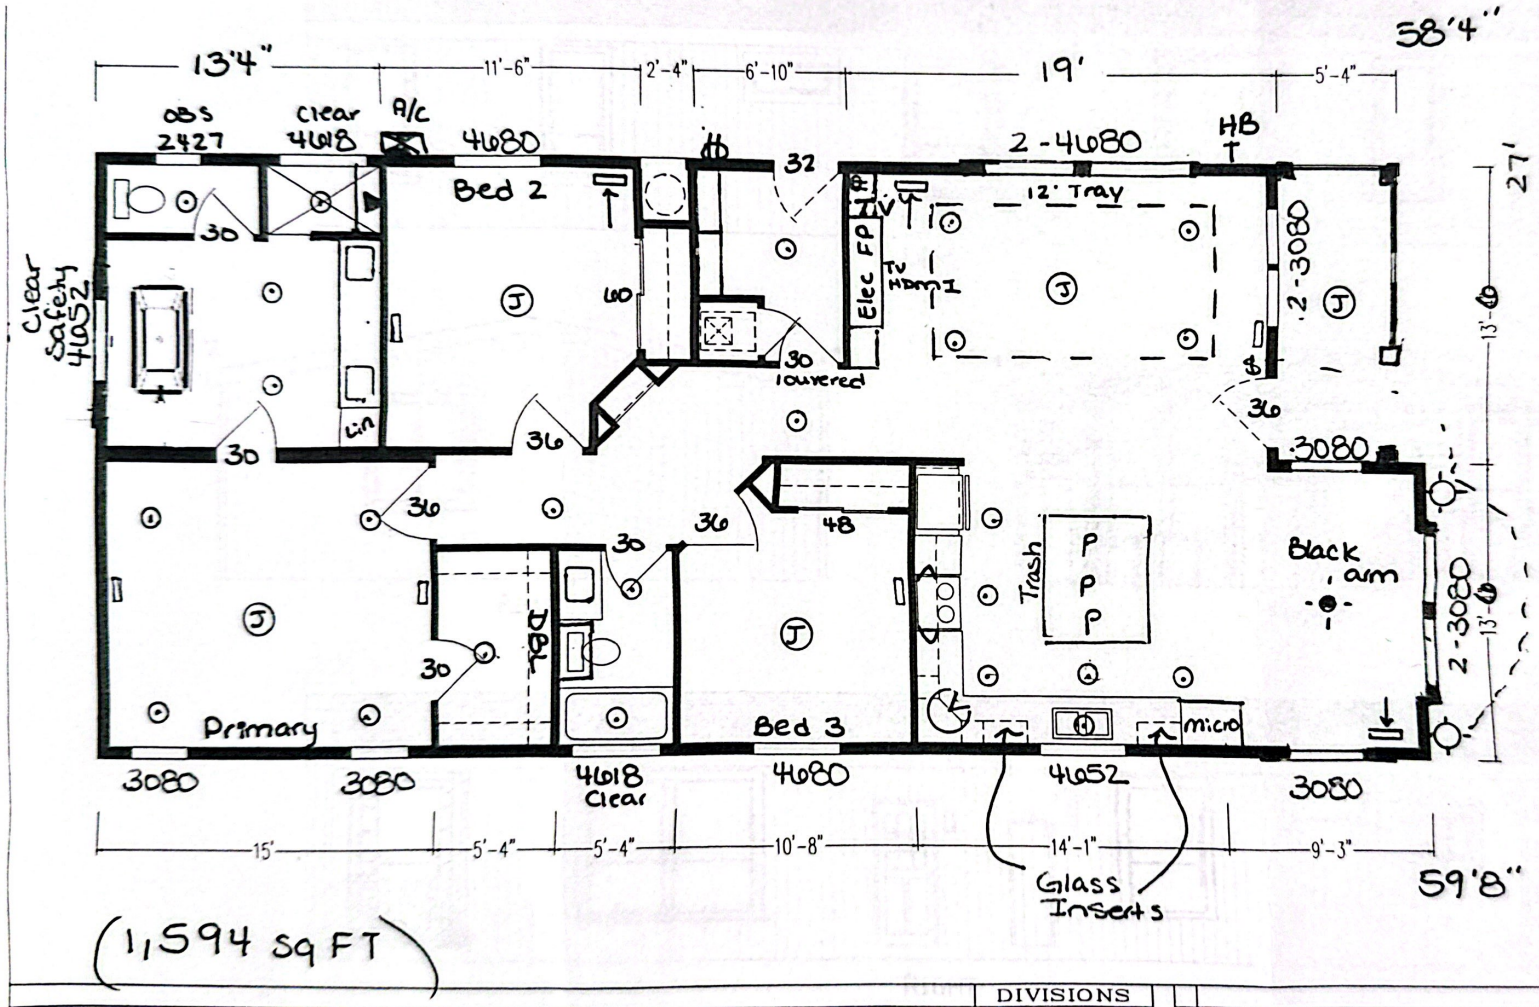


(1,594 sq FT)

Custom Living – San Juan #247

| DIVISIONS | | |
|---|---|---|
| | 231 | SUGARCREEK |
| | 233 | ARKANSAS CITY |
| X | 235 | SAN JACINTO |
| | 237 | WOODLAND |
| | 239 | OCALA |
| | 241 | LEOLA |
| | 243 | LANCASTER |
| | 245 | McMINNVILLE |

| REVISIONS | | | |
|---|---|---|---|
| A | UPD FURN BLOCK | 7/15/24 | KS |

| BOX LENGTH | DESCRIPTION | CHB MODEL NUMBER |
|---|---|---|
| 58'-4"/59'-8" | 6028-3CIK-[illegible] | [illegible] |

SKYLINE

| | | | |
|---|---|---|---|
| DRAWN BY: KS | WIND ZONE | 15/ | |
| DATE: 01/18/2024 | ROOF ZONE | S,M,N | |
| SHEET 1 OF 2 | | | |
| DRAWING NUMBER | | | |
| 28-19374-06Q | | | |

KS 11/6/2024