80/768

DEC 31 3 44 PM '75

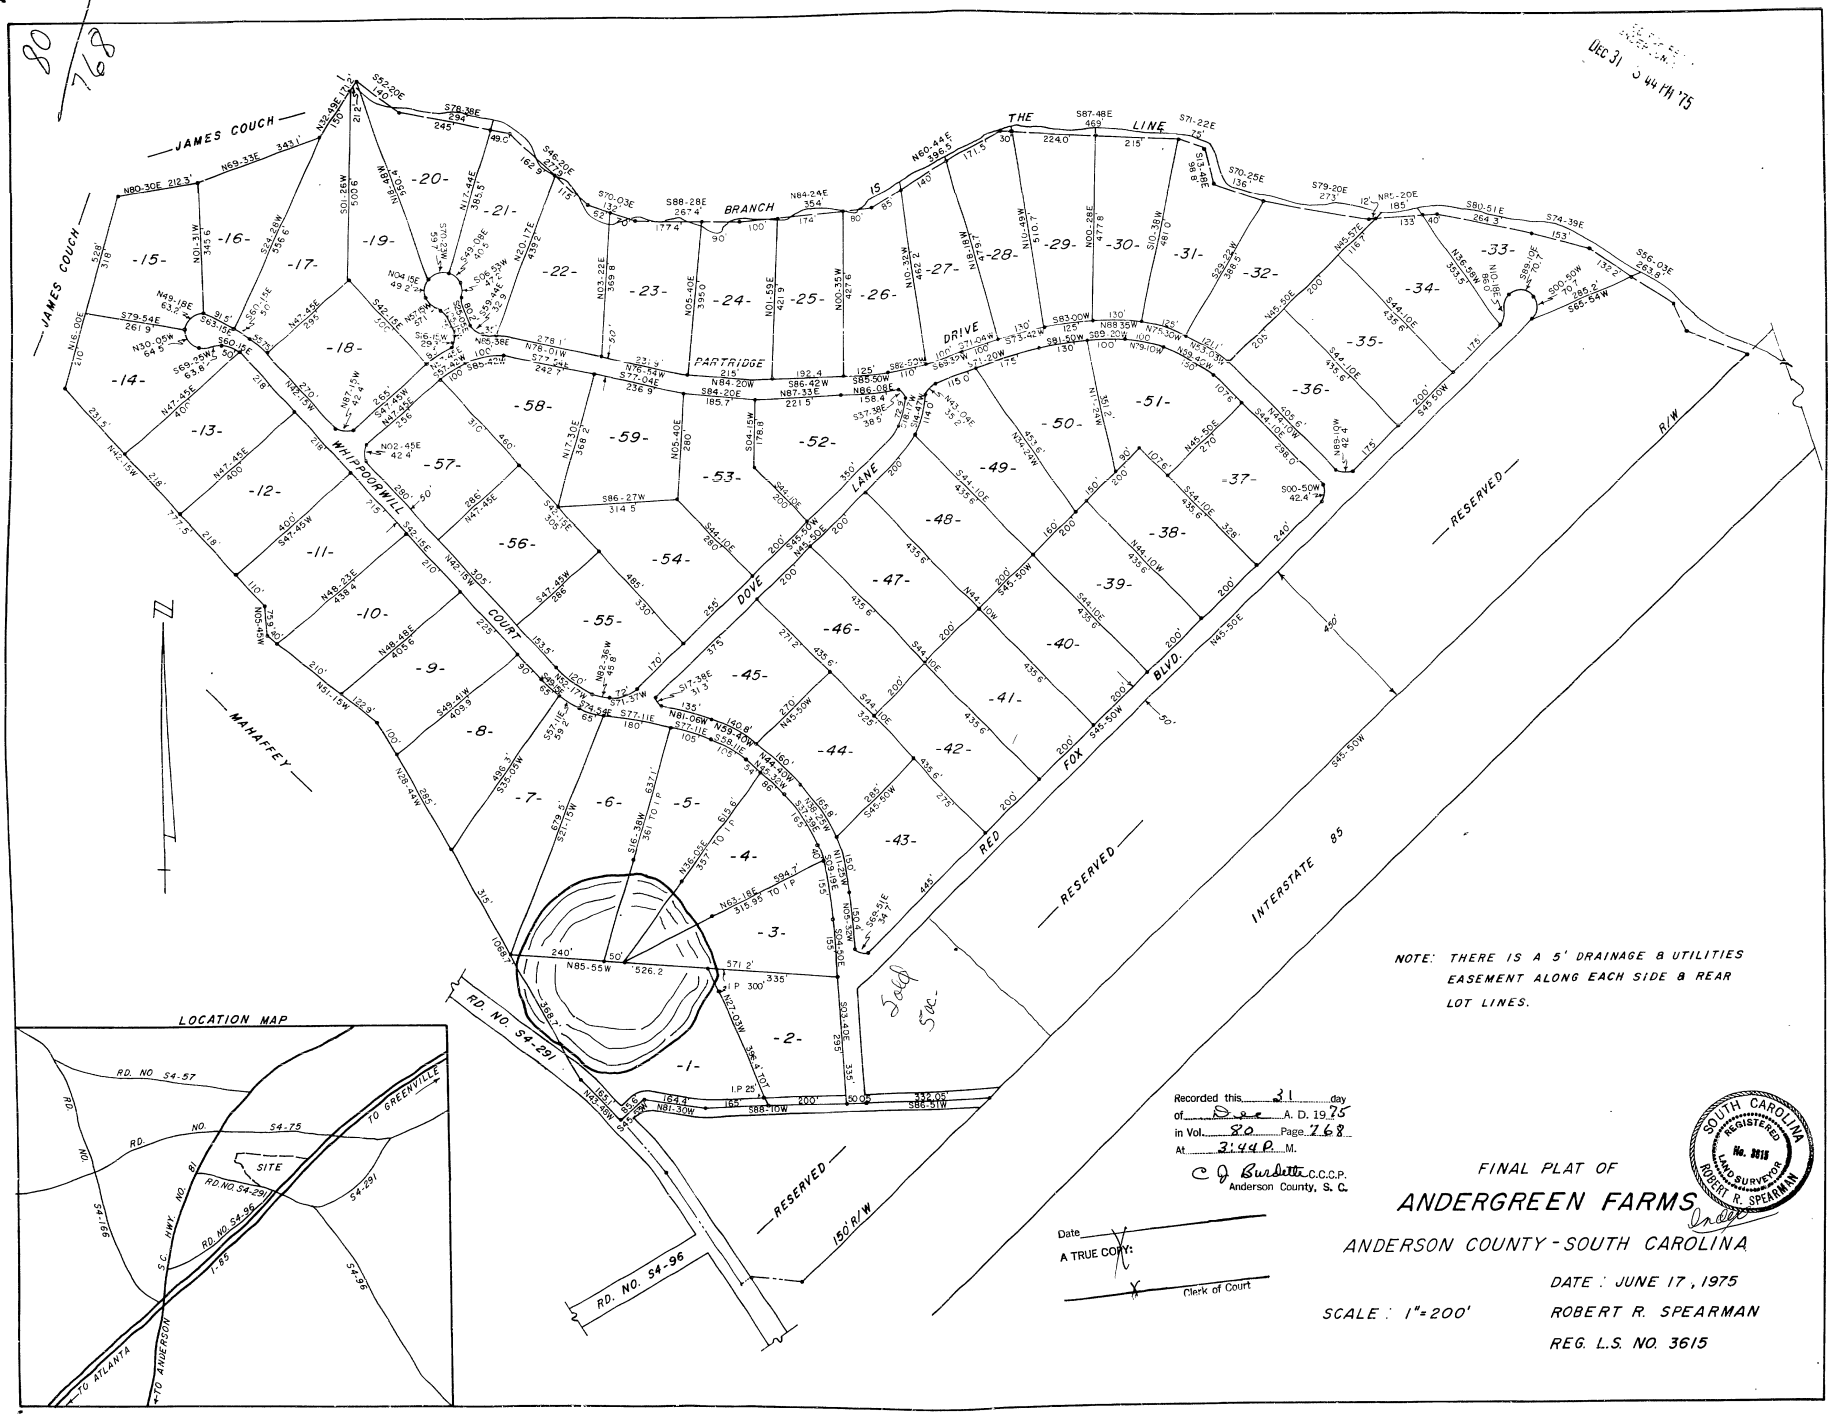

NOTE: THERE IS A 5' DRAINAGE & UTILITIES EASEMENT ALONG EACH SIDE & REAR LOT LINES.

Recorded this 31 day of Dec A. D. 1975 in Vol. 80 Page 768 At 3:44 P. M.

C. J. Burdette C.C.C.P. Anderson County, S. C.

Date

A TRUE COPY:

Clerk of Court

SOUTH CAROLINA REGISTERED No. 3615 LAND SURVEYOR ROBERT R. SPEARMAN

FINAL PLAT OF

ANDERGREEN FARMS

ANDERSON COUNTY - SOUTH CAROLINA

DATE: JUNE 17, 1975

SCALE: 1" = 200'

ROBERT R. SPEARMAN

REG. L.S. NO. 3615