BOOK 7 PAGE 105

643B

CURVE DATA				
CURVE NO.	Δ	R	T	L
1.	60°-05'-02"	618.13	357.48	648.21
2	14°-57'-39"	2163.18	284.04	564.84
3	68°-54'-26"	705.93	521.02	602.58
4	81°-43'-15"	364.16	315.00	519.40
5	28°-42'-15"	742.60	190.00	372.02
6	85°-04'-45"	343.15	304.02	457.57
7.	18°-00'-00"	950.23	147.35	292.27
8	34°-40'-30"	534.01	166.71	323.18
9	33°-11'-24"	119.79	100.00	69.38
10	40°-30'-00"	271.06	100.00	191.60

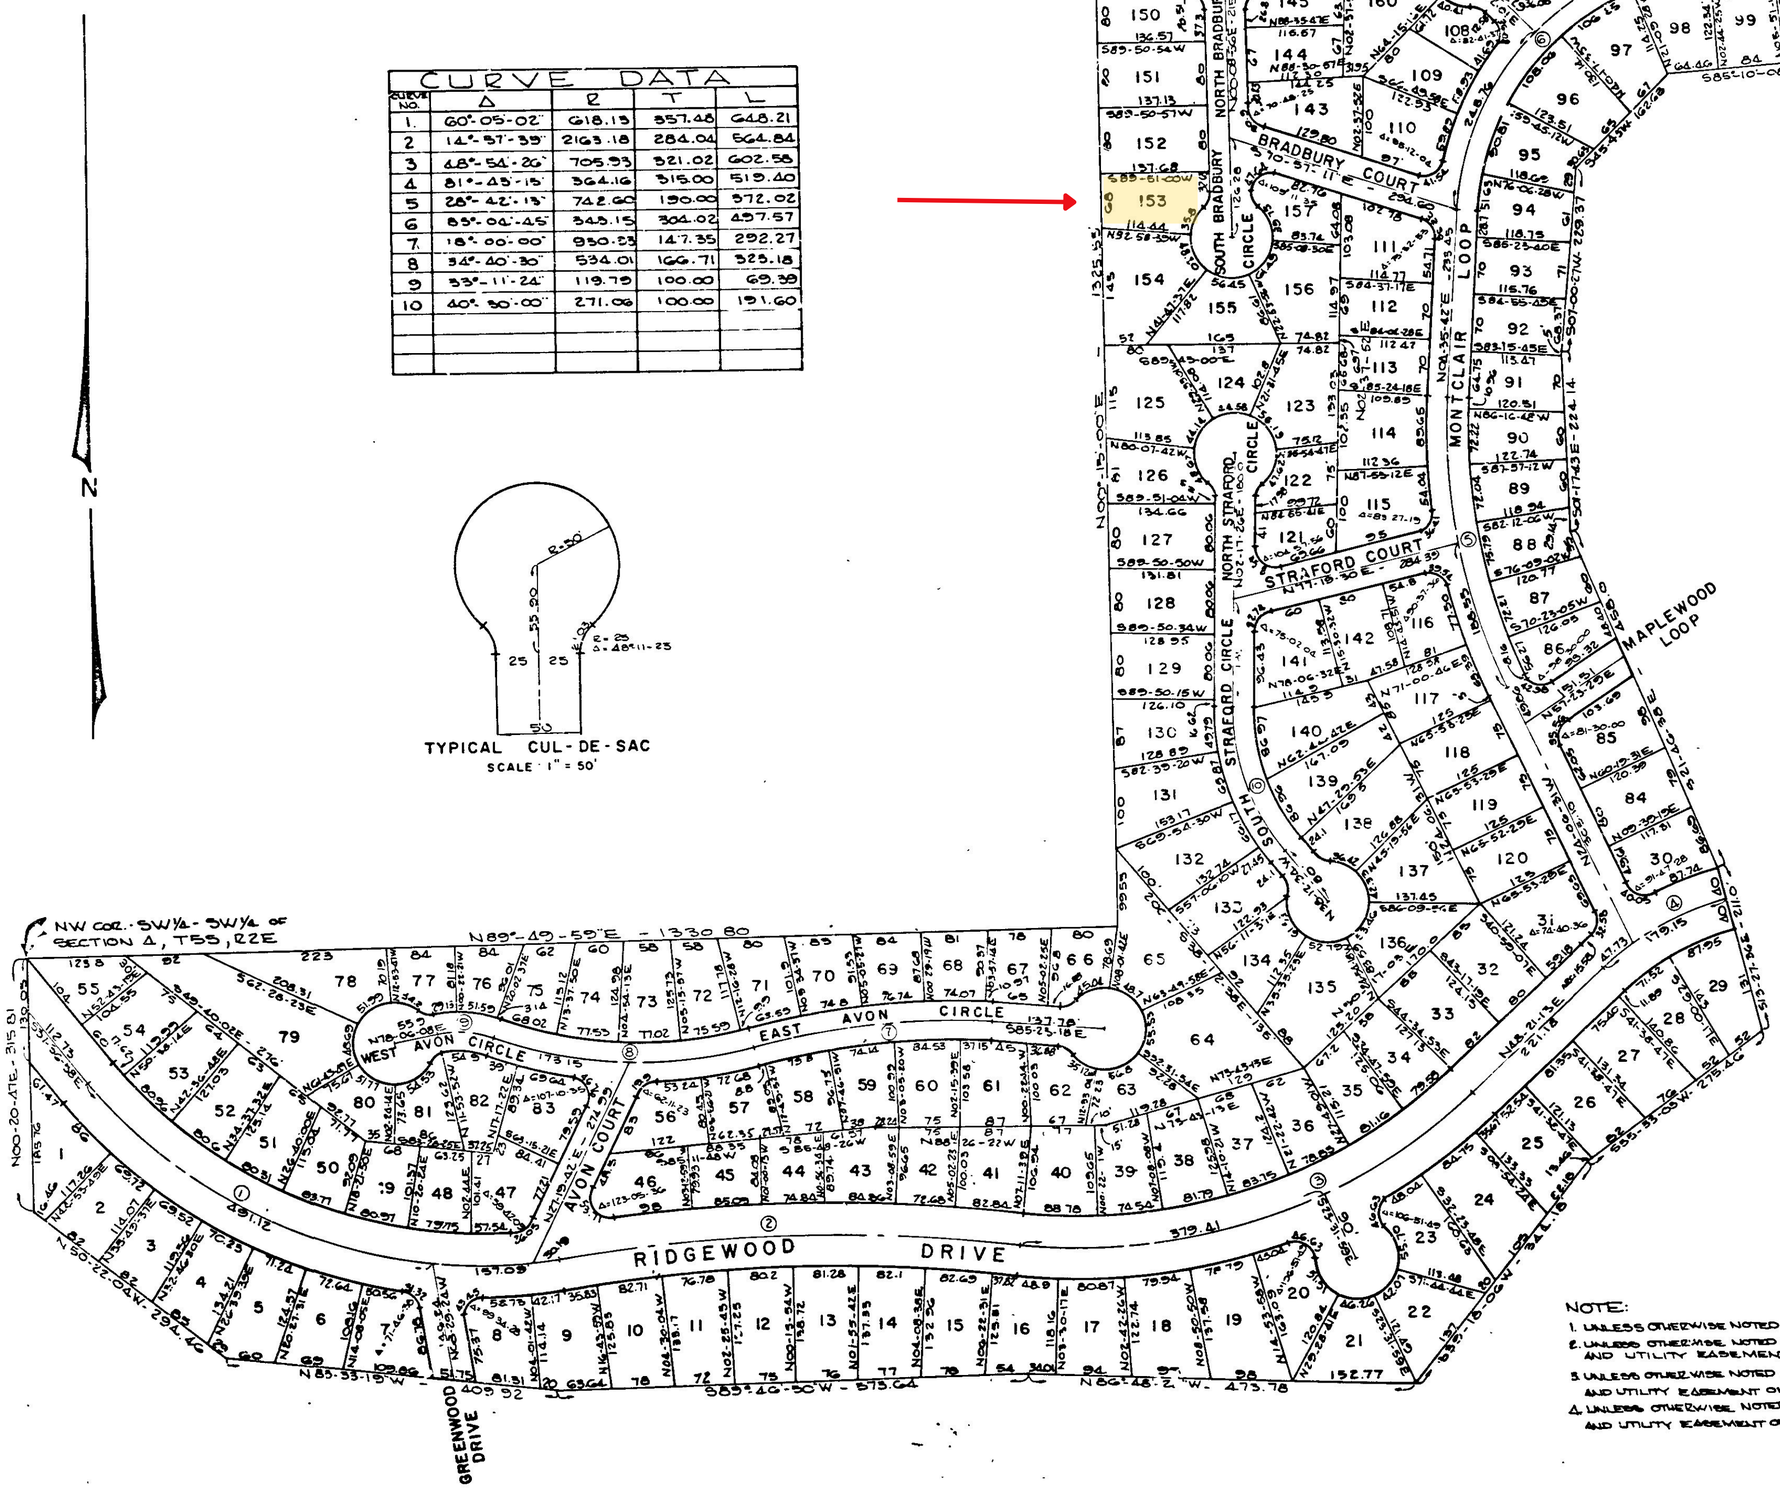

STATE OF ALABAMA
BALDWIN COUNTY

PERIMETER DESCRIPTION

BEGINNING AT THE NW C
T5S, R2E RUN THENCE N
1325.55' THENCE RUN S85
260.17' THENCE RUN S85°-1
162.63' THENCE RUN S0
224.14' THENCE RUN S2
211.00' THENCE RUN S5
344.18' THENCE RUN N8
573.64' THENCE RUN N8
294.46' THENCE RUN N

CERTIFICATION:

I, THE UNDERSIGNED, HER
THIS PLAT AND THAT THE COU
TRUE TO THE BEST OF MY K

WITNESS

ACCEPTANCE:

THE UNDERSIGNED OWNER
THIS TO BE A TRUE AND A

ATTEST: MARSHA
— SECR

STATE OF ALABAMA
BALDWIN COUNTY

PERSONALLY APPEARED BE
COUNTY AND STATE, WILLIAM
OWNER OF THE LAND PLAT
DELIVERED THE FOREGOING
BEHALF OF SAID CORPORA

WITNESS MY SIGNATUR

MY COMMISSION EX

NOTE:

1. UNLESS OTHERWISE NOTED ALL TURNOUT RADII = 25 FOOT.
2. UNLESS OTHERWISE NOTED ALL LOTS HAVE A 5 FOOT DRAINAGE AND UTILITY EASEMENT ON SIDE LOT LINES.
3. UNLESS OTHERWISE NOTED ALL LOTS HAVE A 10 FOOT DRAINAGE AND UTILITY EASEMENT ON FRONT LOT LINES.
4. UNLESS OTHERWISE NOTED ALL LOTS HAVE A 10 FOOT DRAINAGE AND UTILITY EASEMENT ON REAR LOT LINES.