MAP OF

TENNESSEE COAL, IRON AND RAILROAD COMPANY'S

FIRST ADDITION TO CHICKASAW BOGUE SUBDIVISION

LOCATED IN

THE NORTH HALF OF SECTION 21, TOWNSHIP 3 SOUTH, RANGE 1 WEST.

MOBILE COUNTY, ALABAMA.

Scale: 1 inch = 100 feet. September, 1948.

23-268

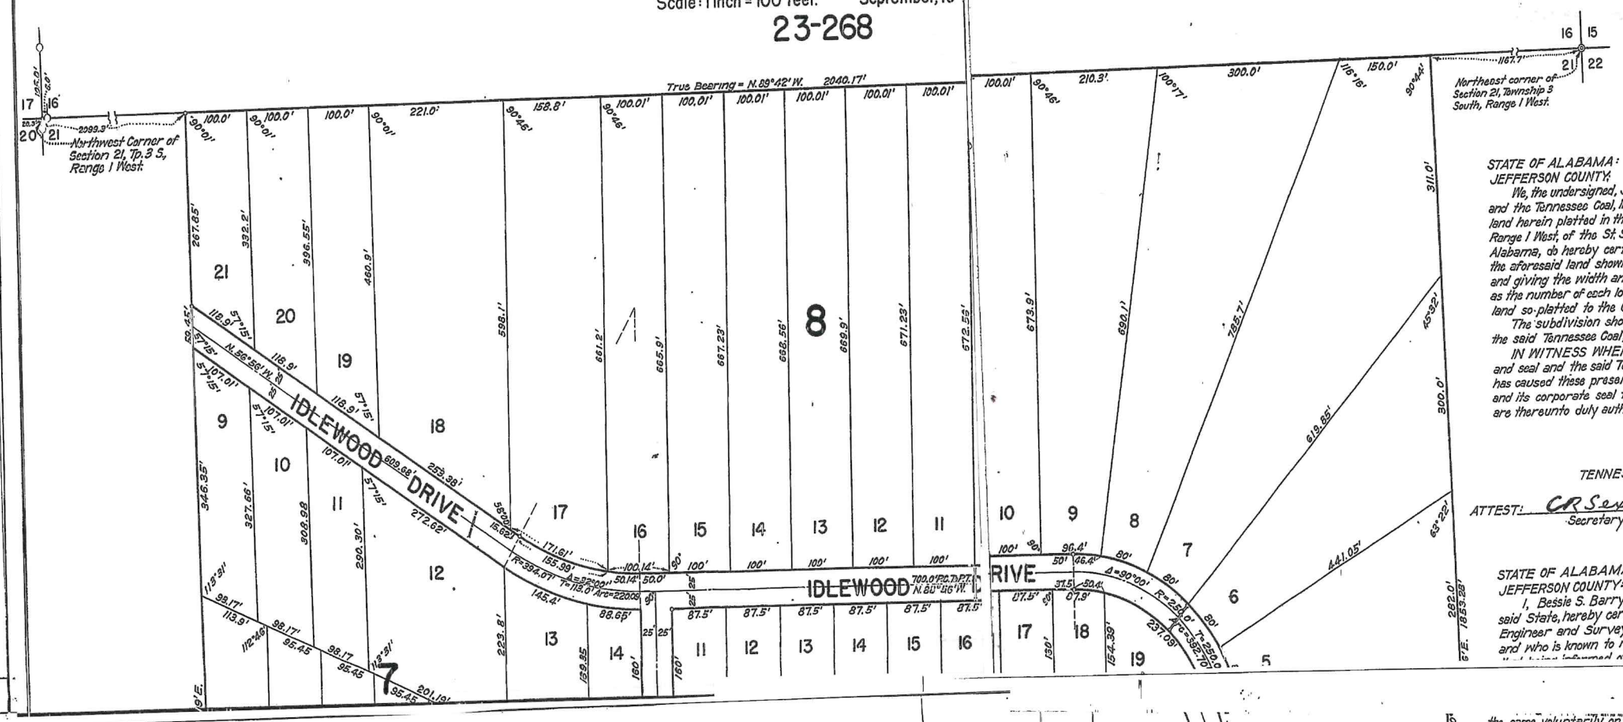
True North
True Bearing = N.89°42' W. 2040.17'
Northwest Corner of Section 21, Tp. 3 S, Range 1 West.
Northeast corner of Section 21, Township 3 South, Range 1 West.
IDLEWOOD DRIVE
N.88°56' W.
N.66°56' W.
N.80°06' W.
R=395.07'
R=126.0' Arc=226.08'
R=235.0'
Arc=232.70'
Δ=90°00'
R=25.0'
Arc=39.27'
700.07' P.O.T.
N.80°06' W.
Δ=90°00'
R=25.0'
Arc=39.27'
R=25.0'
Arc=39.27'
Δ=90°00'
R=25.0'
Arc=39.27'
Δ=90°00'
R=25.0'
Arc=39.27'
Δ=90°00