CERTIFICATE OF APPROVAL FOR RECORDING

I hereby certify that the subdivision plan shown hereon has been found to comply to the subdivision regulations for Henry County, and that it has been approved for recording in the office of the County Registrar.

Date:_____ _____

Secretary, Henry County
Regional Planning Commission

ner _____

ner _____

OADS

at the road shown hereon
ty road and is presently
the county or that it
or federal highway.

_____
d Supervisor

CERTIFICATE OF ACCURACY

I hereby certify that the plans shown as described hereon is a true and correct survey. To the accuracy required by the Henry Co. Planning Commission and that the monuments have been placed as shown hereon to the specifications of the subdivision regulation.

Date: 7/22/08 Jim Pollmitt

Licensed Surveyor

SUBJECT TRACT (A AND B) IS LOT NO. 4 OF THE HUTSON LANE MINOR SUBDIVISION, A PLAT OF WHICH IS RECORDED IN PLAT CABINET D, SLIDE 90, IN THE REGISTER'S OFFICE OF HENRY CO., TN

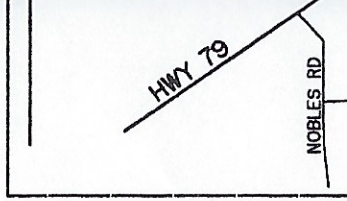

A	
TED FIELDS BEING THE WESTERN HALF OF LOT 4 OF THE HUTSON LANE MINOR SUBDIVISION PROPOSED TRANSFER TO LORENE MULLINS 0.43 ± ACRE	BEING OF L LANE BEING PG.930 THE G 0.

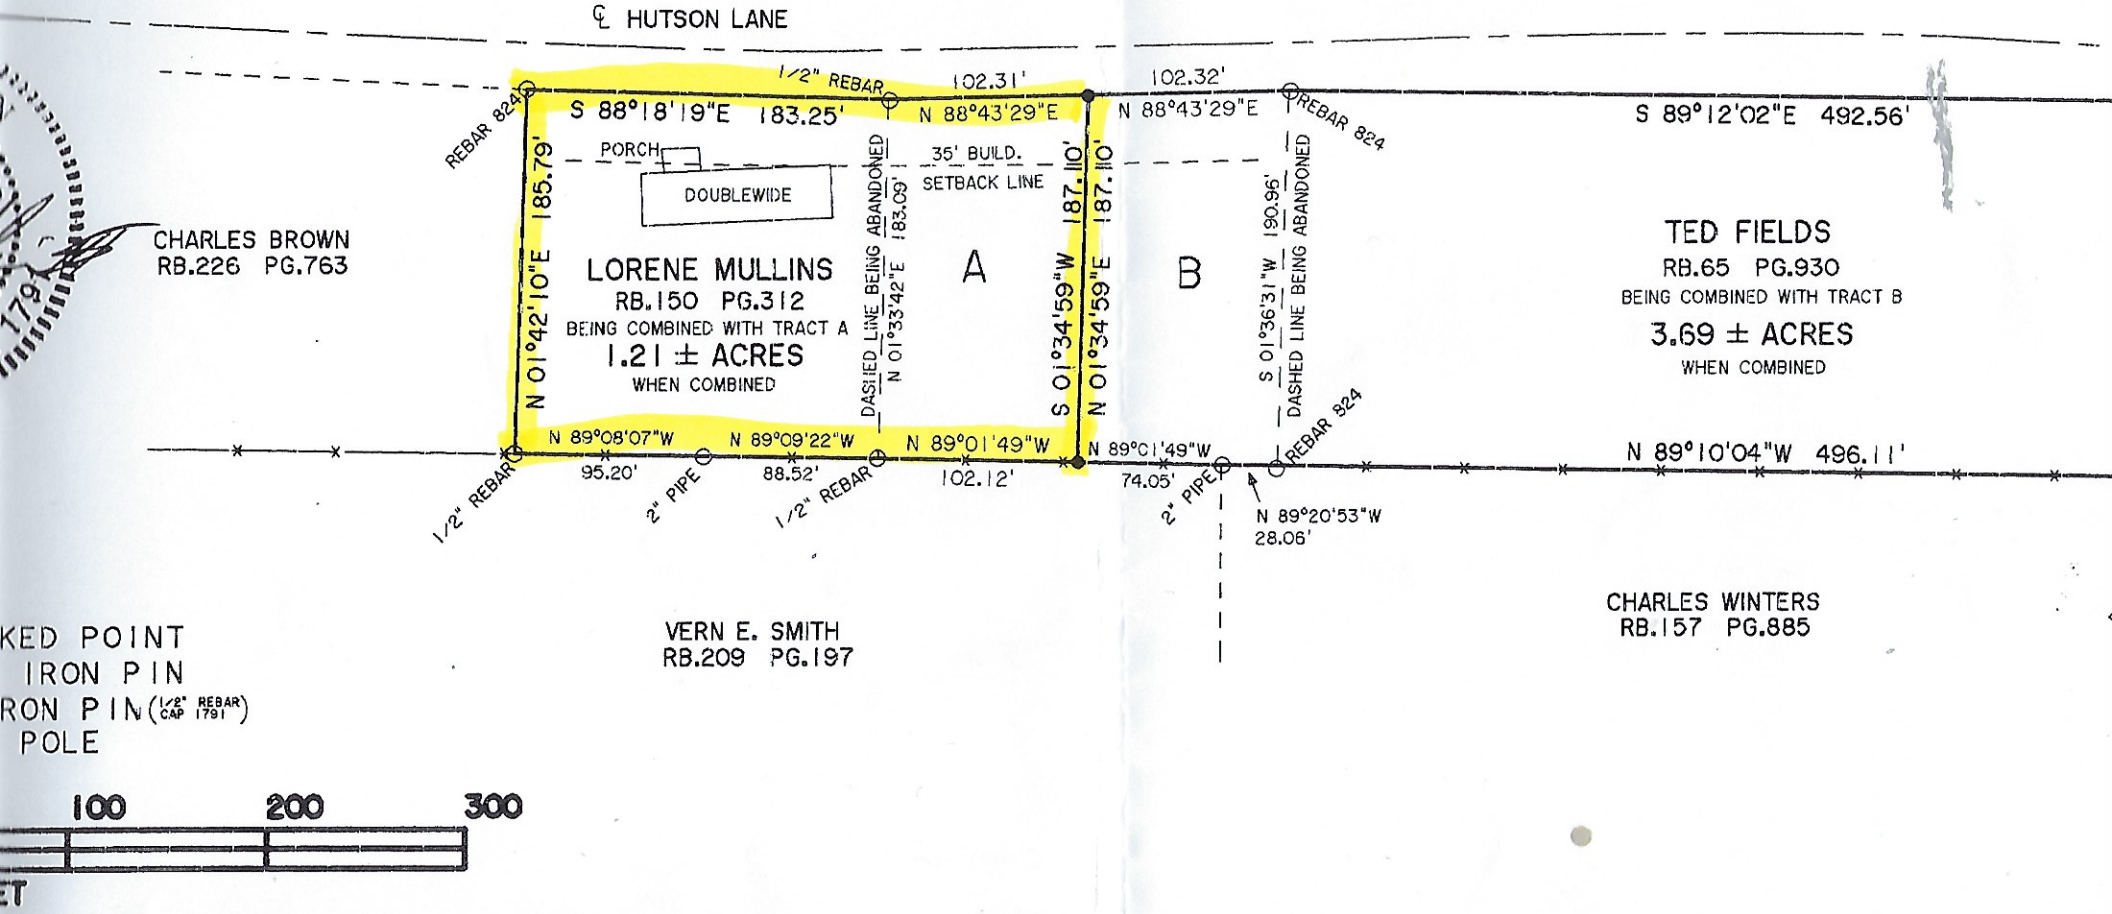

PLN / DISK 7