LEGEND

- TRAFFIC SIGNAL
- EXISTING RIGHT-OF-WAY
- BUS-ONLY LANE (24 HRS)
- BRT STATION PLATFORM
- ON-STREET PARKING
- MEDIAN
- PROP PEDESTRIAN LIGHT
- PROP STREET LIGHT
- EXIST TREE
- PROP TREE - SOIL CELL
- CROSSING BIKE FACILITY
- MOBILITY HUB

AERIAL IMAGERY DATE: NOV 2020

0 25 50 100

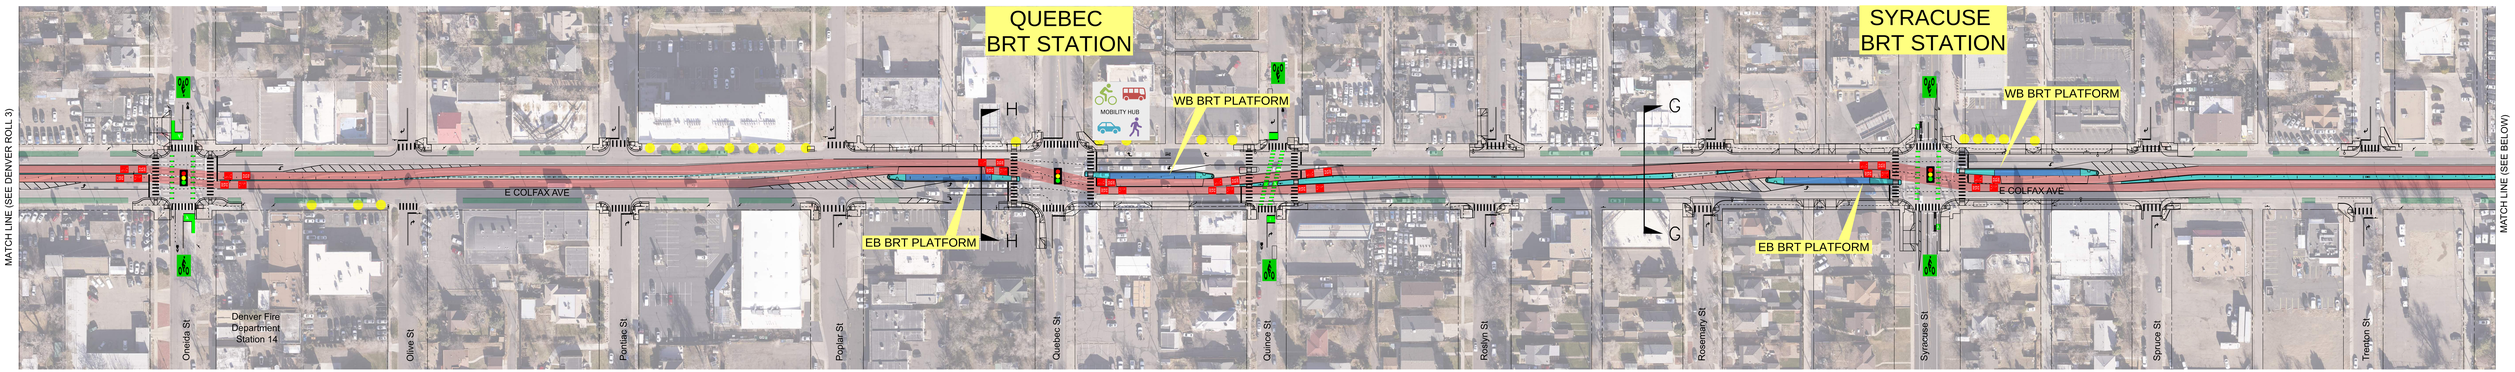

E Colfax Avenue
Oneida St - Trenton St

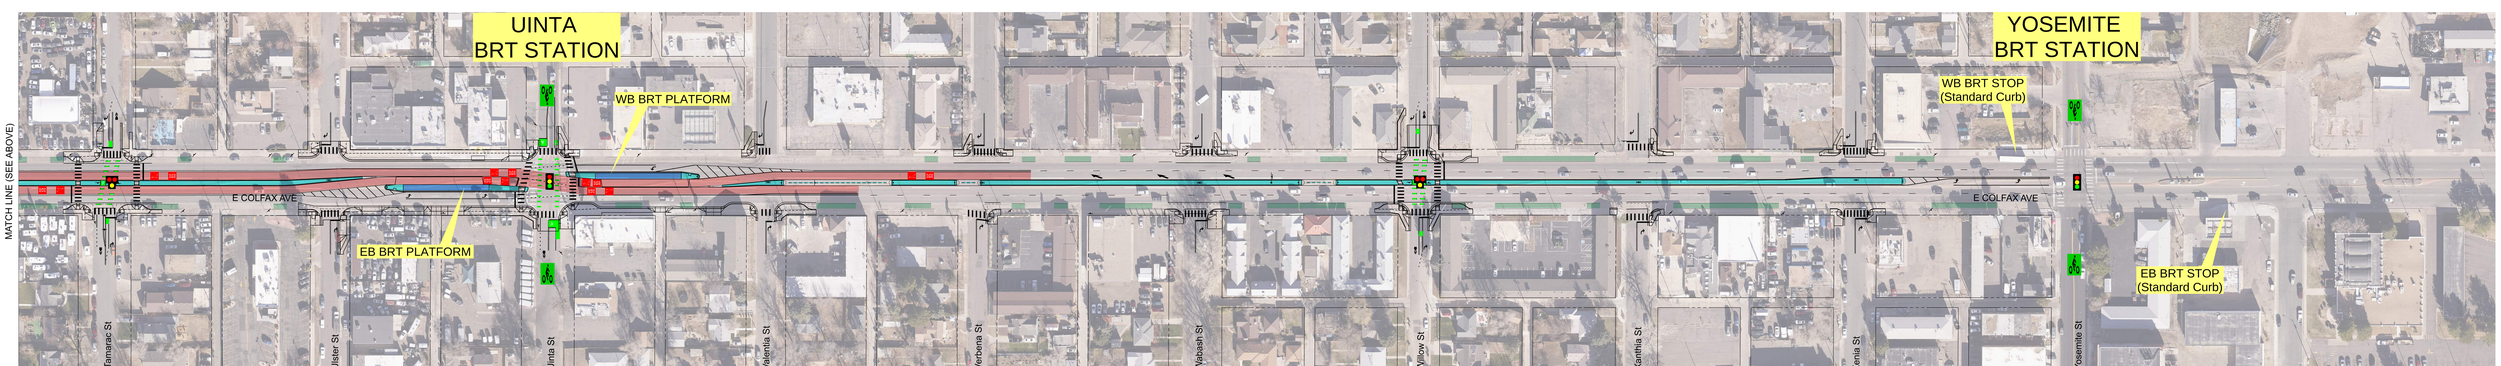

E Colfax Avenue
Tamarac St - Yosemite St

PARSONS

DENVER TRANSPORTATION & INFRASTRUCTURE

PRELIMINARY
NOT FOR CONSTRUCTION

E COLFAX AVE BRT
PROPOSED IMPROVEMENTS
100% DESIGN
AUGUST 2024