Platted And Has Been Prepared In Accordance With The Minimum Standards Of Law,

TONY L. CARR, SR.
S. C. Registered Land Surveyor #5493
Ga. Registered Land Surveyor #1998

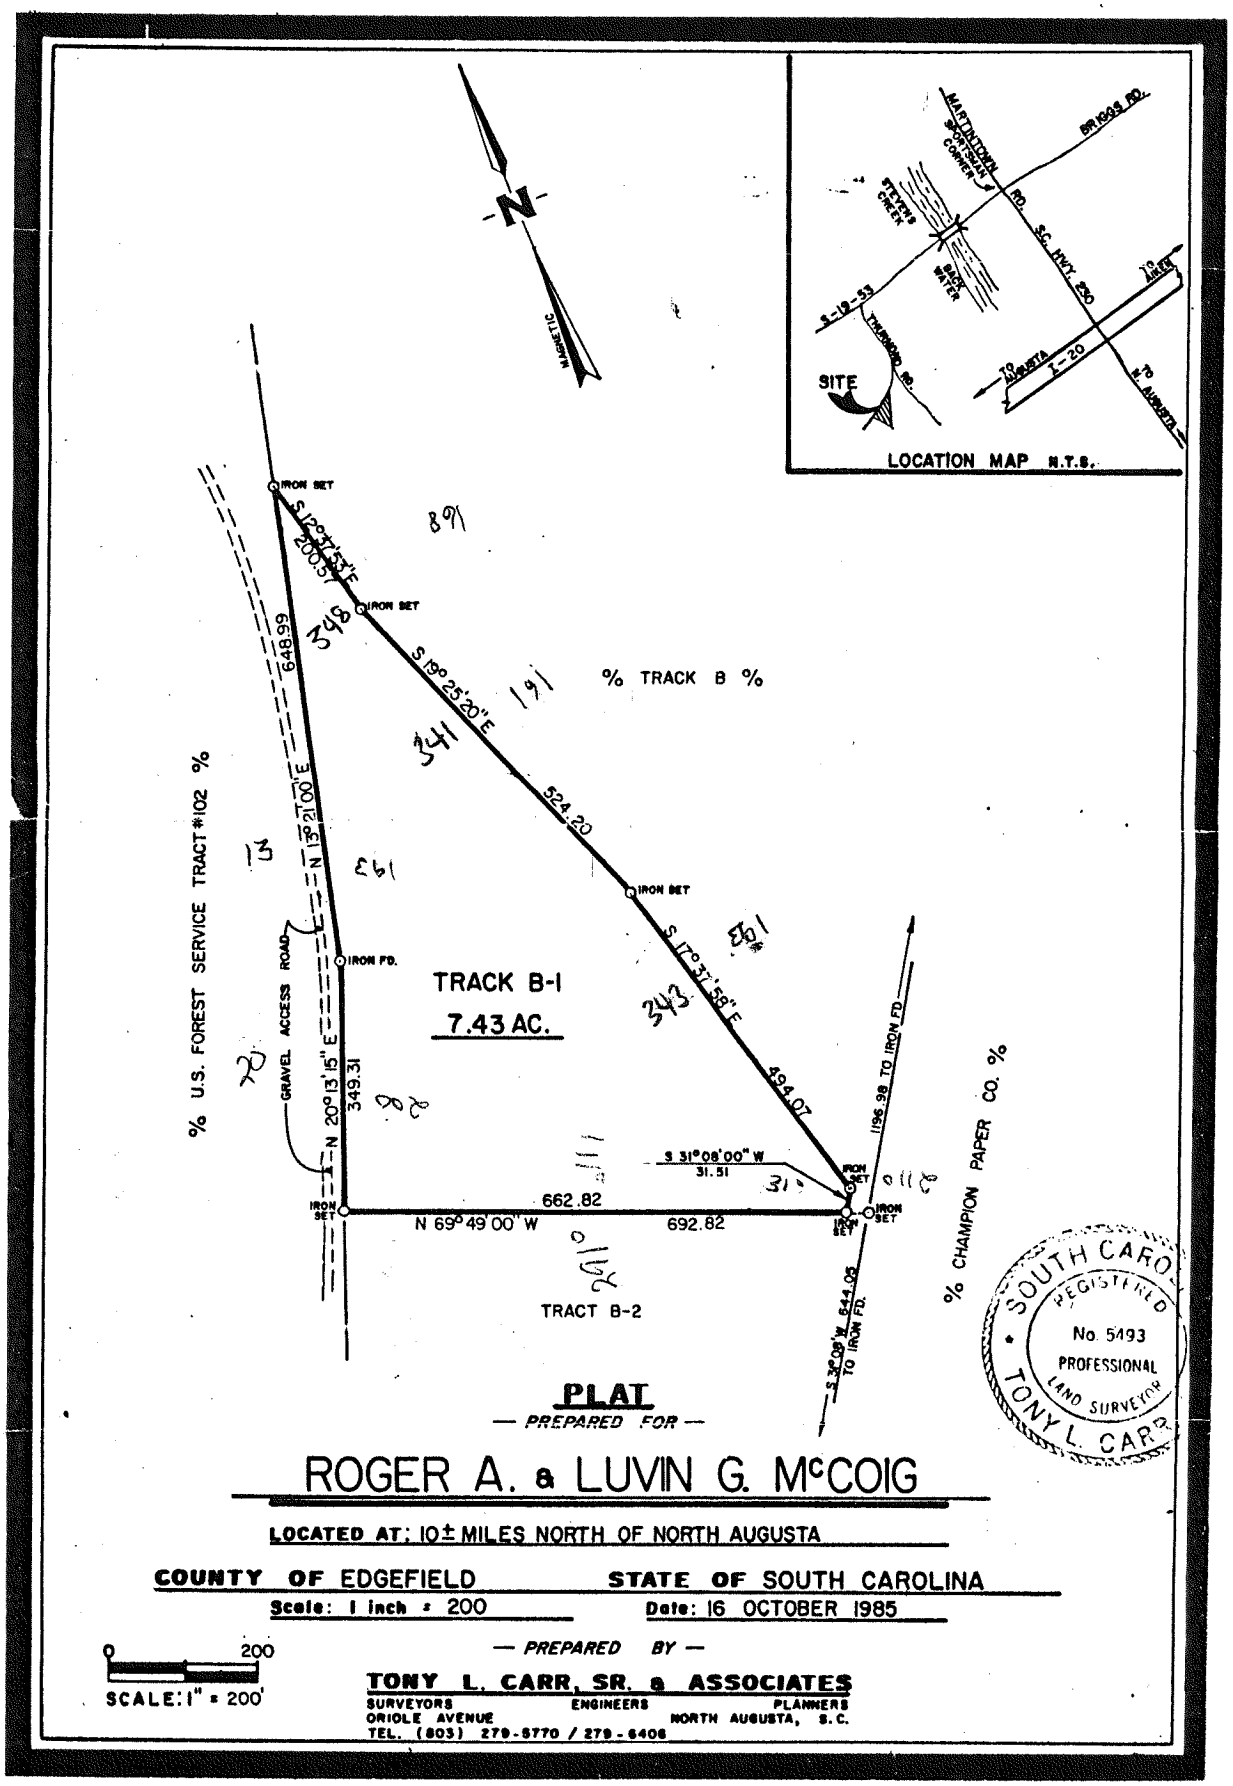

SOUTH CAROLINA
REGISTERED
No. 5493
PROFESSIONAL
LAND SURVEYOR
TONY L. CARR

PLAT

— PREPARED FOR —

ROGER A. & LUVIN G. McCOIG

LOCATED AT: 10± MILES NORTH OF NORTH AUGUSTA

COUNTY OF EDGEFIELD **STATE OF** SOUTH CAROLINA

Scale: 1 inch = 200 **Date:** 16 OCTOBER 1985

0 200
SCALE: 1" = 200'

— PREPARED BY —

TONY L. CARR, SR. & ASSOCIATES
SURVEYORS ENGINEERS PLANNERS
ORIOLE AVENUE NORTH AUGUSTA, S.C.
TEL. (803) 279-5770 / 279-6406